Kings Highway Bridge Replacement - Option 1

October 2020

North Arrow & Plan Scale

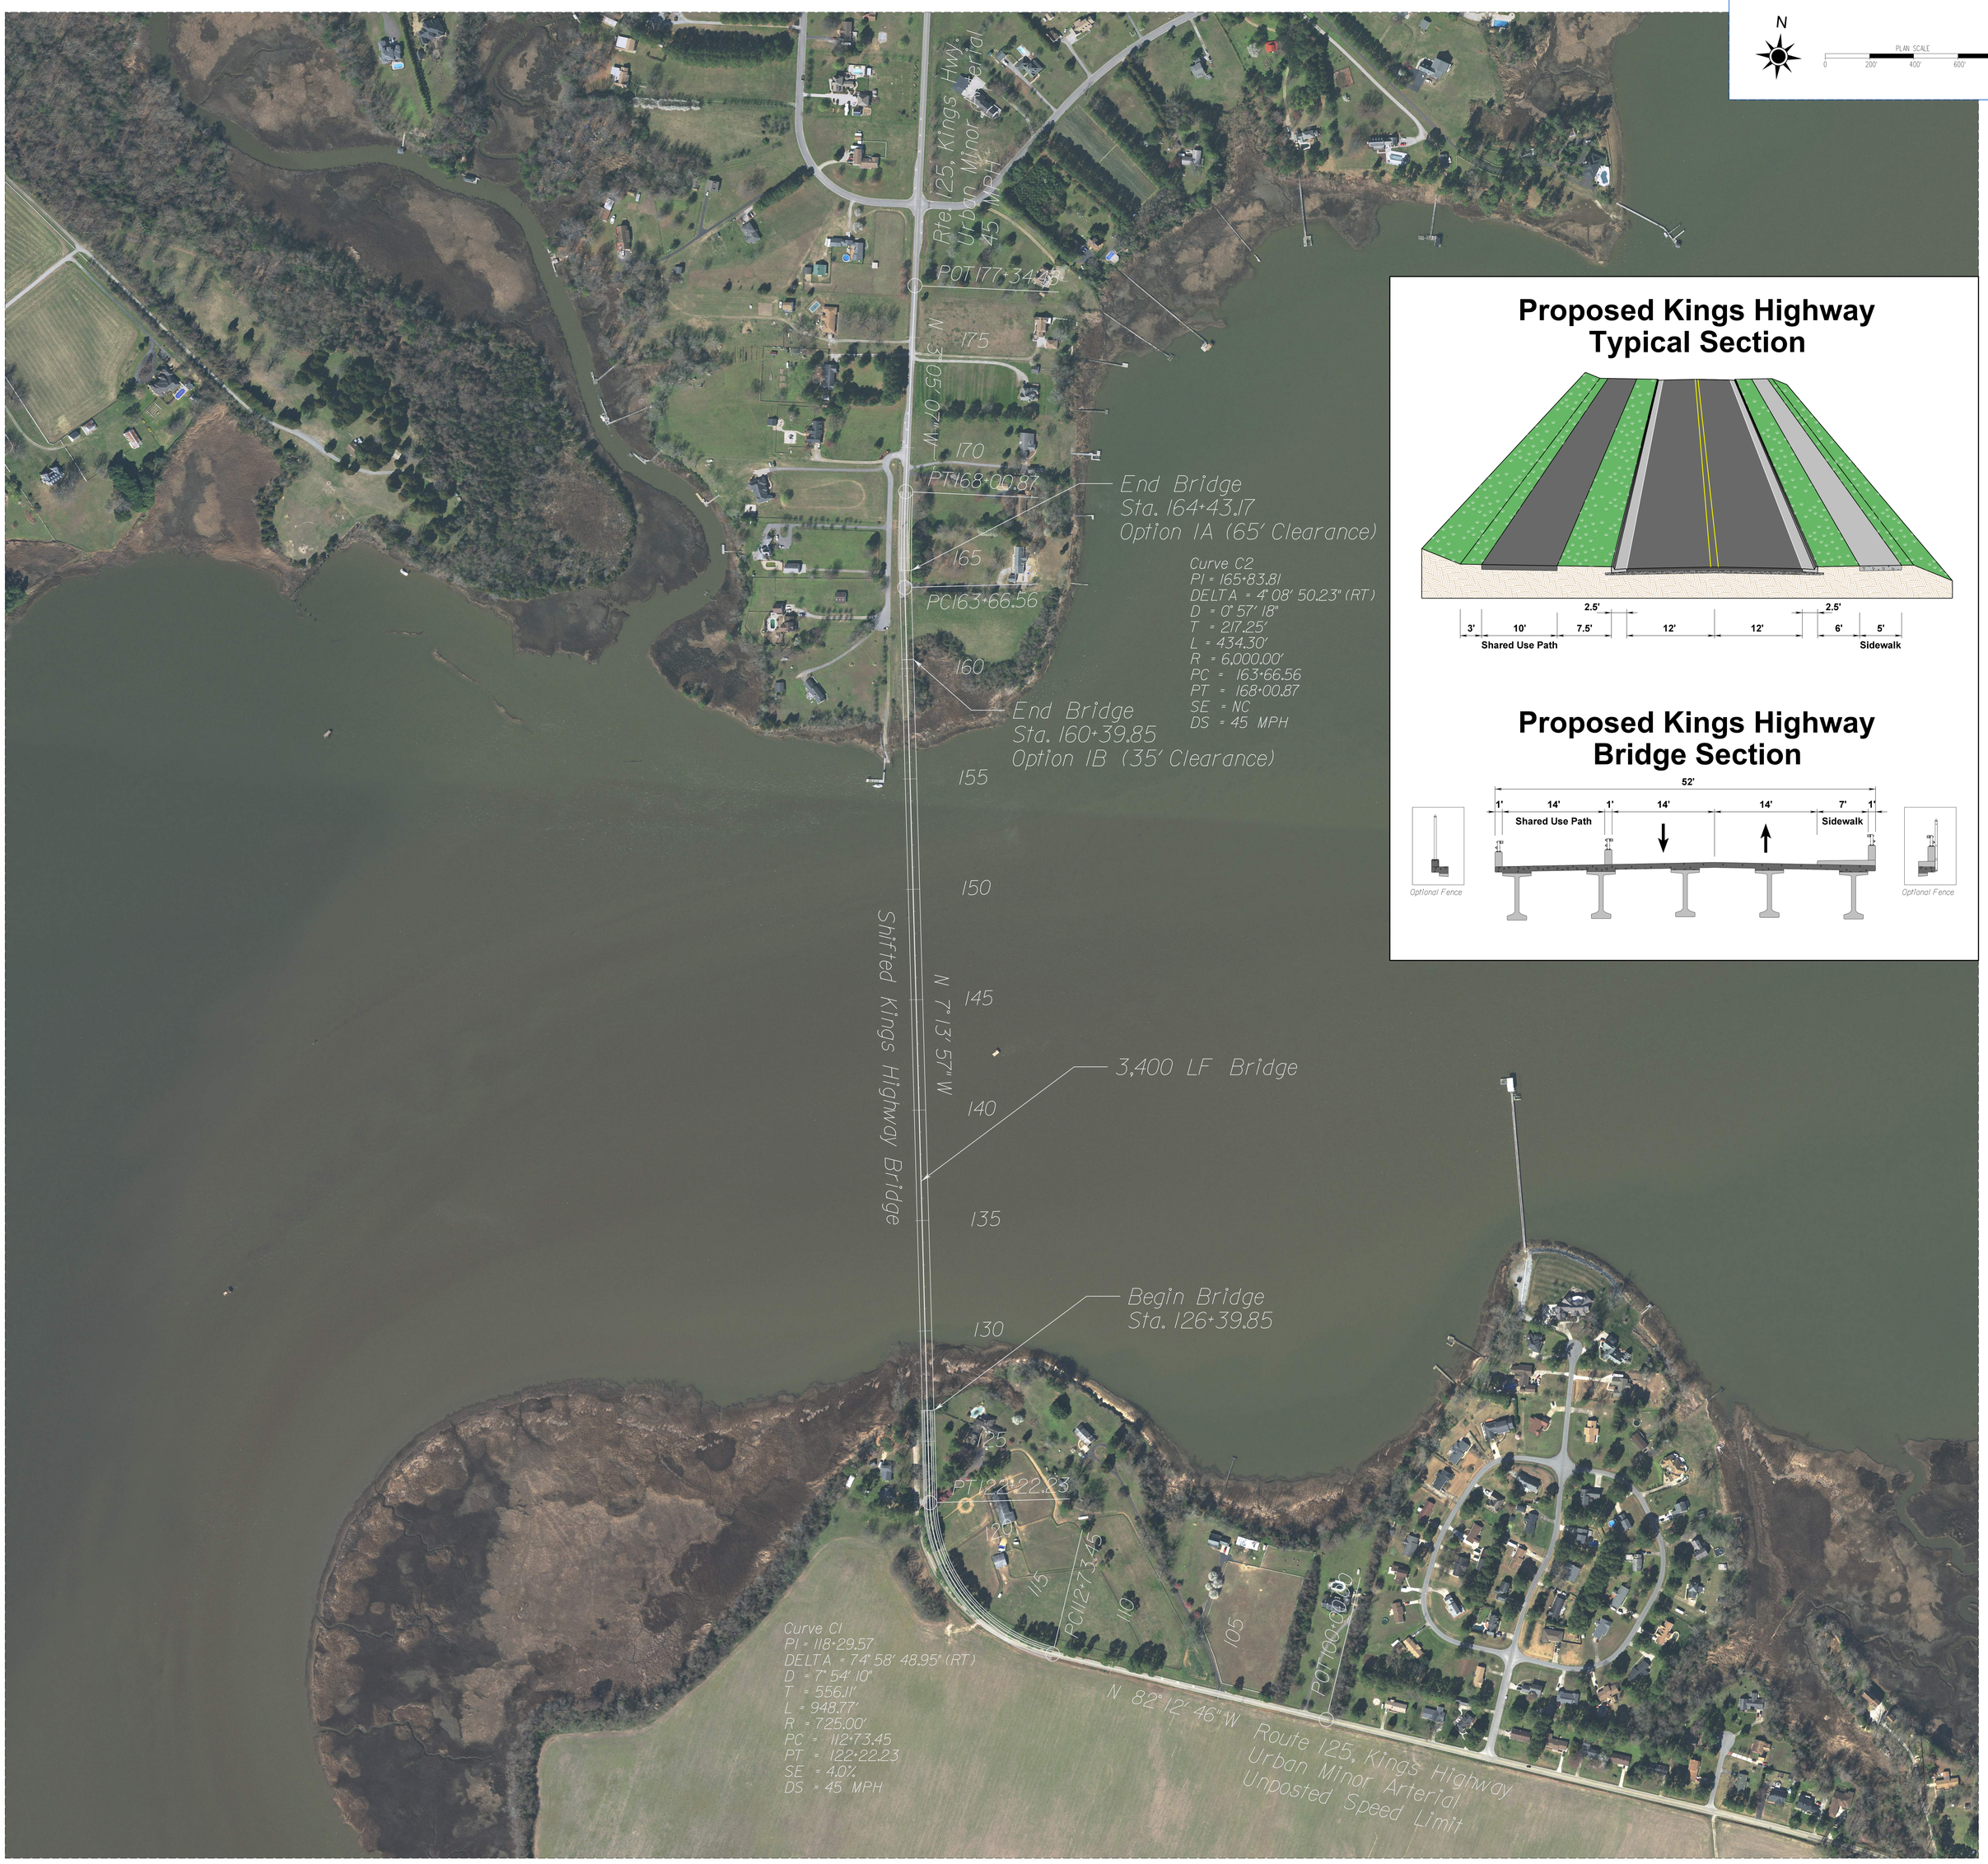

Proposed Kings Highway Typical Section

Proposed Kings Highway Bridge Section

OPTION 1A - 65 FT CLEARANCE

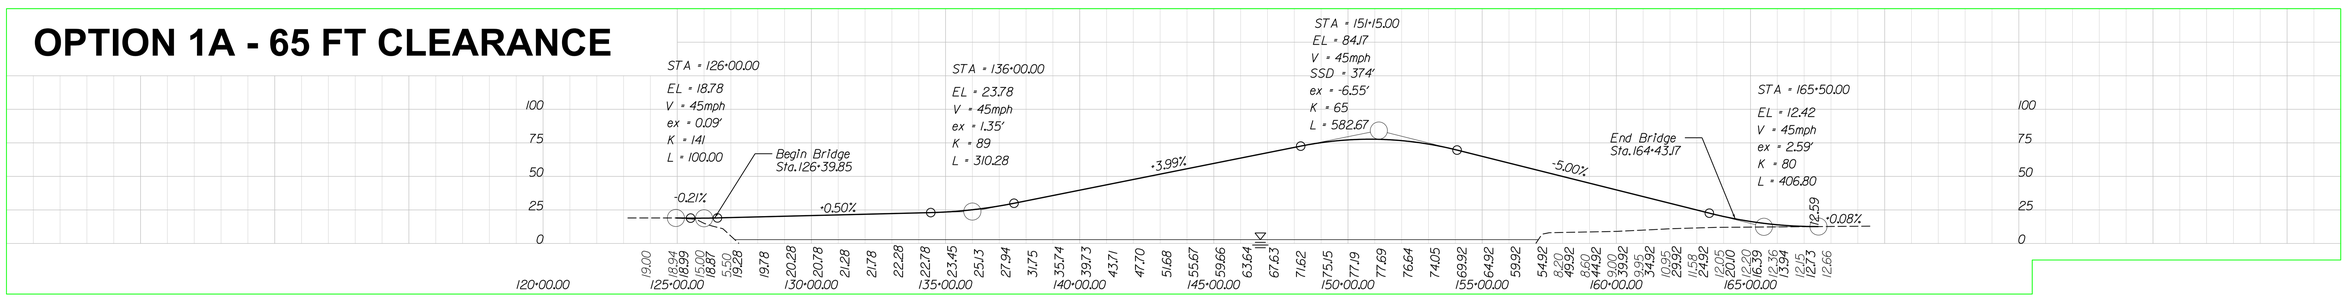
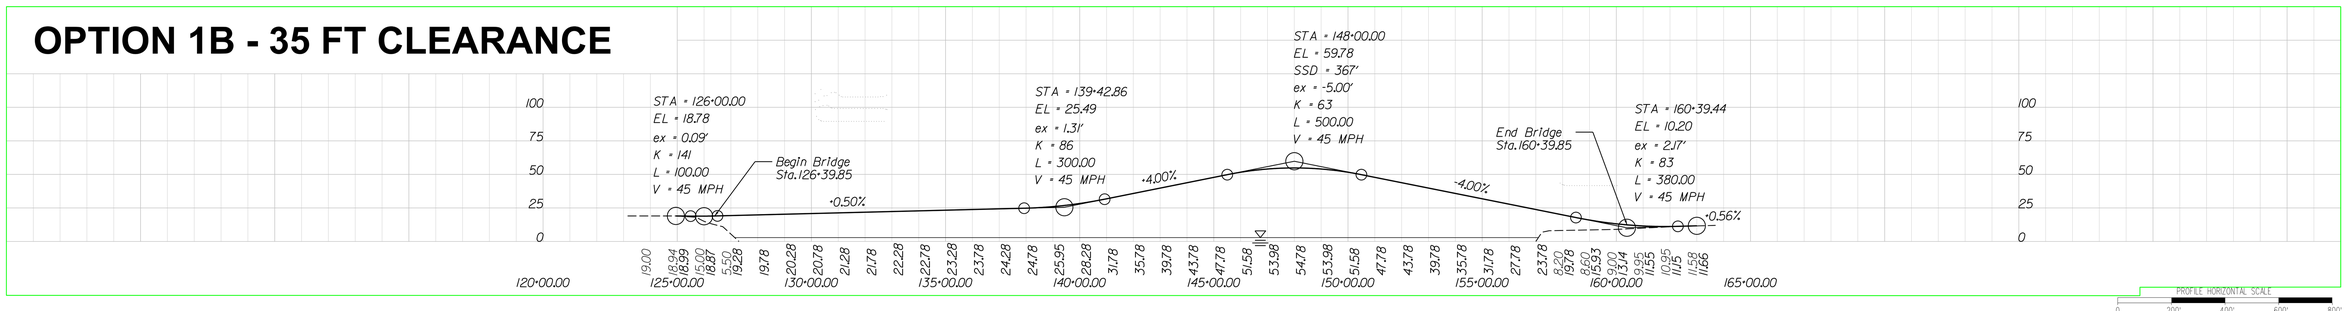
OPTION 1B - 35 FT CLEARANCE