PRUDEN BLVD/PRUDENCE ROAD INTERSECTION IMPROVEMENTS

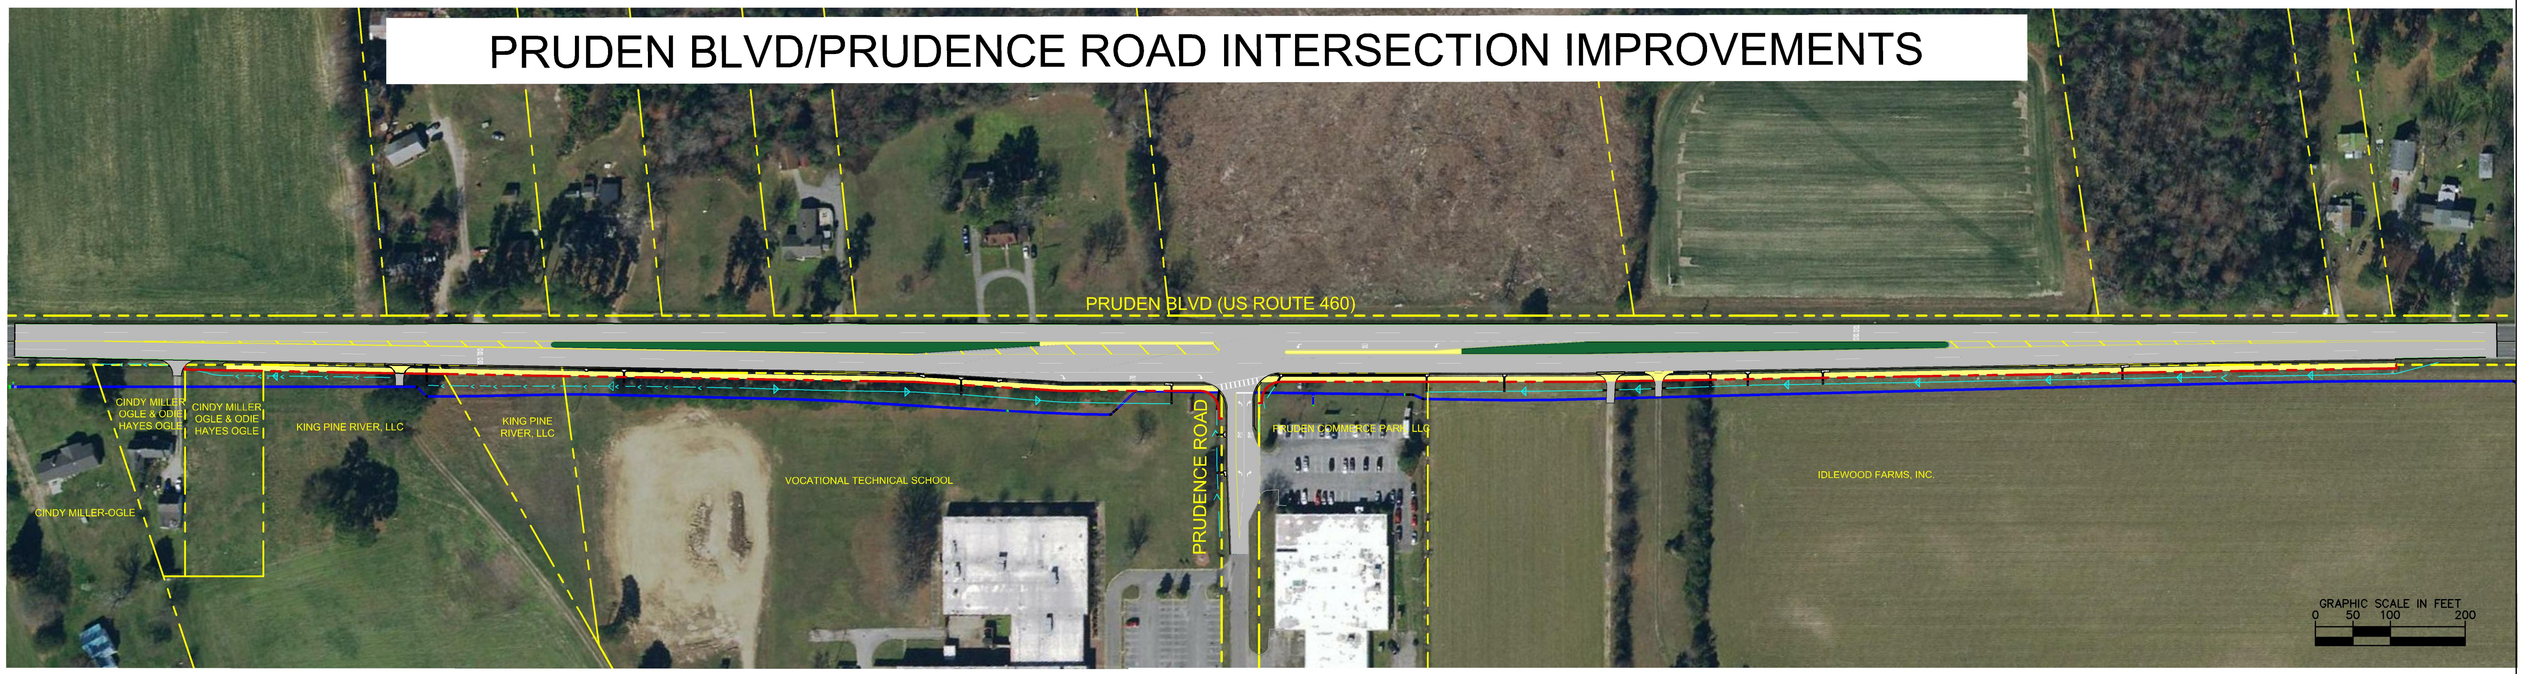

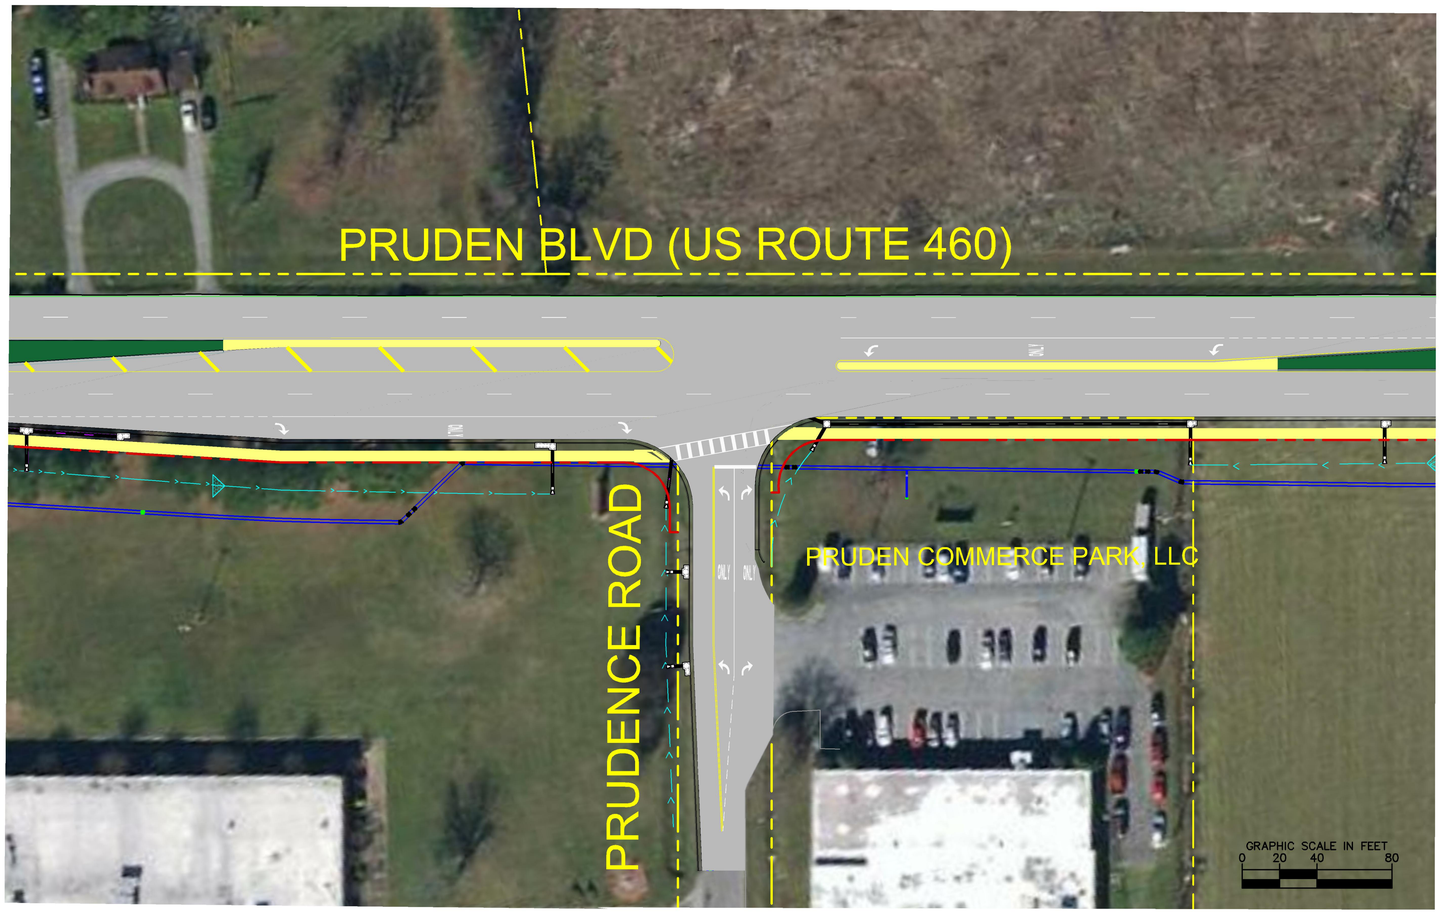

PREPARED BY: Kimley»Horn

LEGEND

- PROP. DITCH
- PROP. WATER MAIN
- DENOTES ASPHALT PAVEMENT
- DENOTES PROPOSED CONCRETE SIDEWALK OR MEDIAN
- EXISTING RIGHT OF WAY/PROPERTY LINE
- PROP. RIGHT OF WAY

NORTH