\\VHB.COM\GBL\PROJ\VIRGINIABEACH\34674.04 SUFFOLK_PUGHSVILLE PH 2\CAD\LD\PLANSET\34674.04-ROW

Saved Friday, September 24, 2021 6:03:09 PM CCARTER Plotted Friday, September 24, 2021 7:56:18 PM Chelles Carter

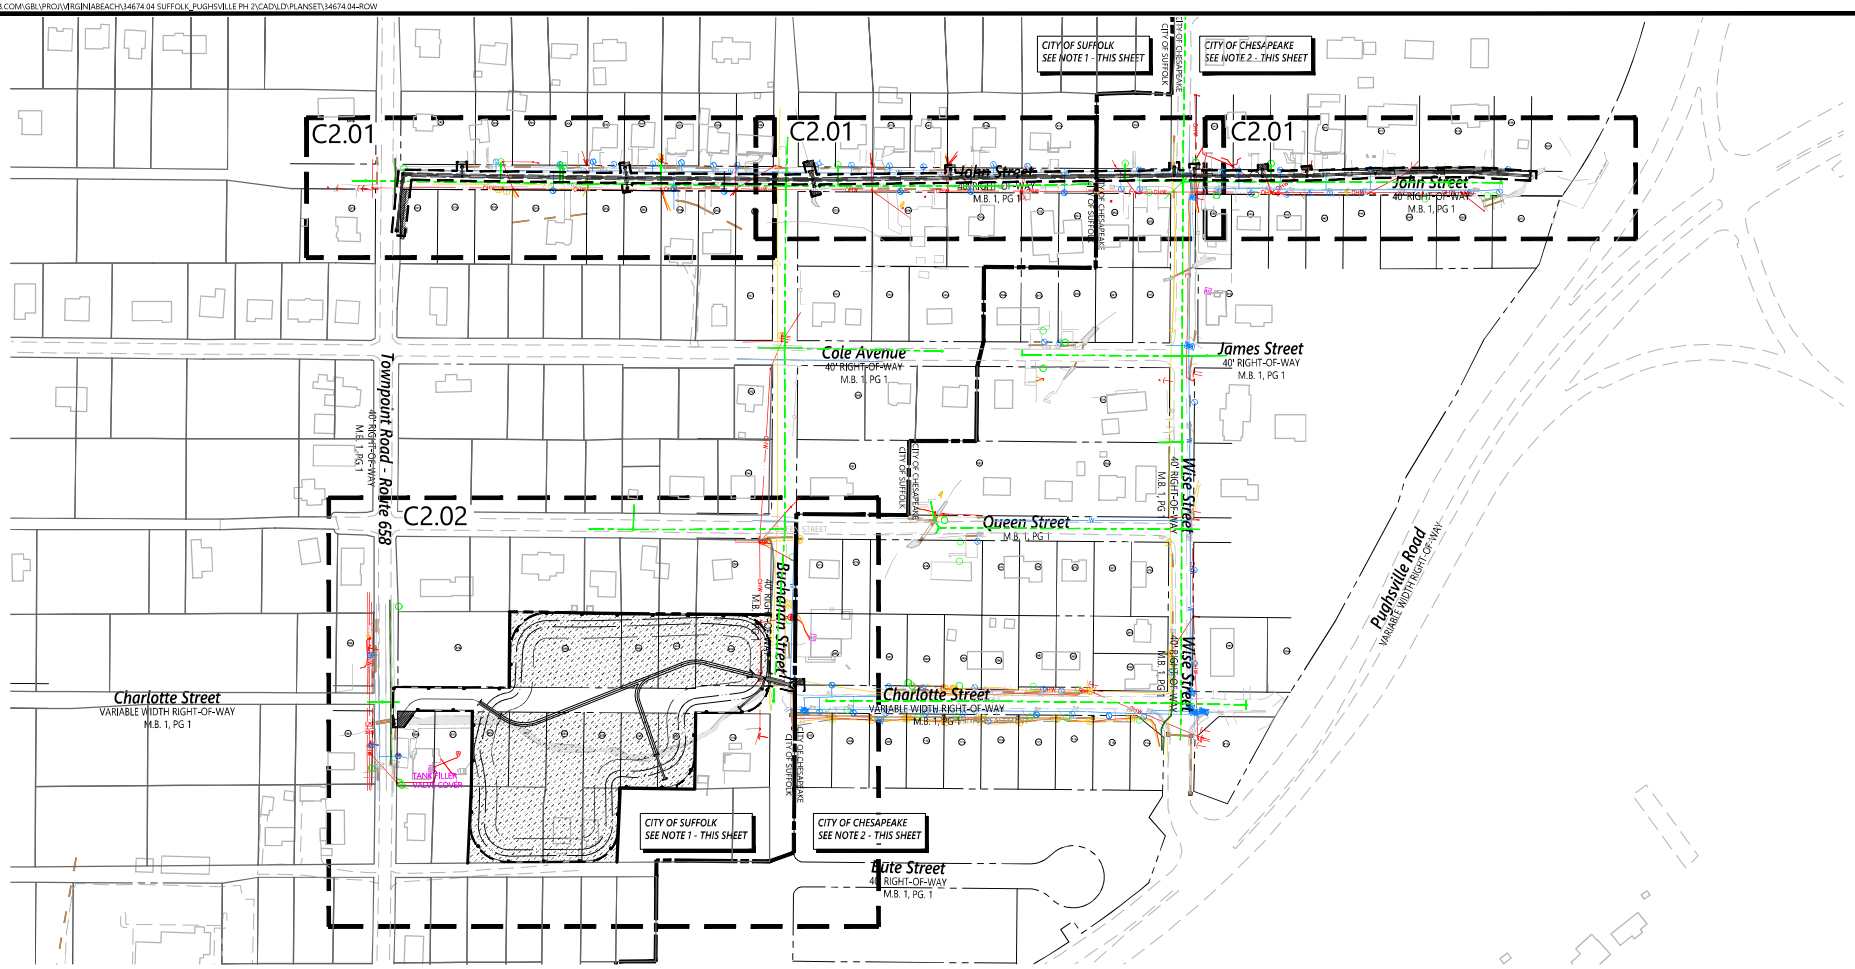

Specifications Notes

1. WORK PERFORMED ON JOHN STREET FROM TOWN POINT ROAD, EASTWARDLY TO MUNICIPAL BOUNDARY, INCLUDING THE STORMWATER MANAGEMENT FACILITY SHALL ADHERE TO THE CITY OF SUFFOLK SPECIFICATIONS.
2. WORK PERFORMED ON JOHN STREET FROM MUNICIPAL BOUNDARY, EAST, SHALL ADHERE TO THE CITY OF CHESAPEAKE SPECIFICATIONS.

0 50 100 200 Feet

VHB Proj # 34674.04

NO.	DATE	REVISION

CITY OF SUFFOLK
DEPARTMENT OF PUBLIC WORKS - ENGINEERING DIVISION

SUFFOLK, VIRGINIA
UPC 20082-D

OVERALL PLAN
PUGHSVILLE DRAINAGE

SEPT. 24, 2021

vhb
Vanasse Hangen Brustlin, Inc.
Two Columbus Center
4500 Main Street, Suite 400
Virginia Beach, Virginia 23462
757.490.0132 FAX 757.490.0136

SHEET NO. C2.00