ROUTE 58 IMPROVEMENTS
STATE PROJECT NO. 0058-133-005, P101, R201, C501
UPC #100937
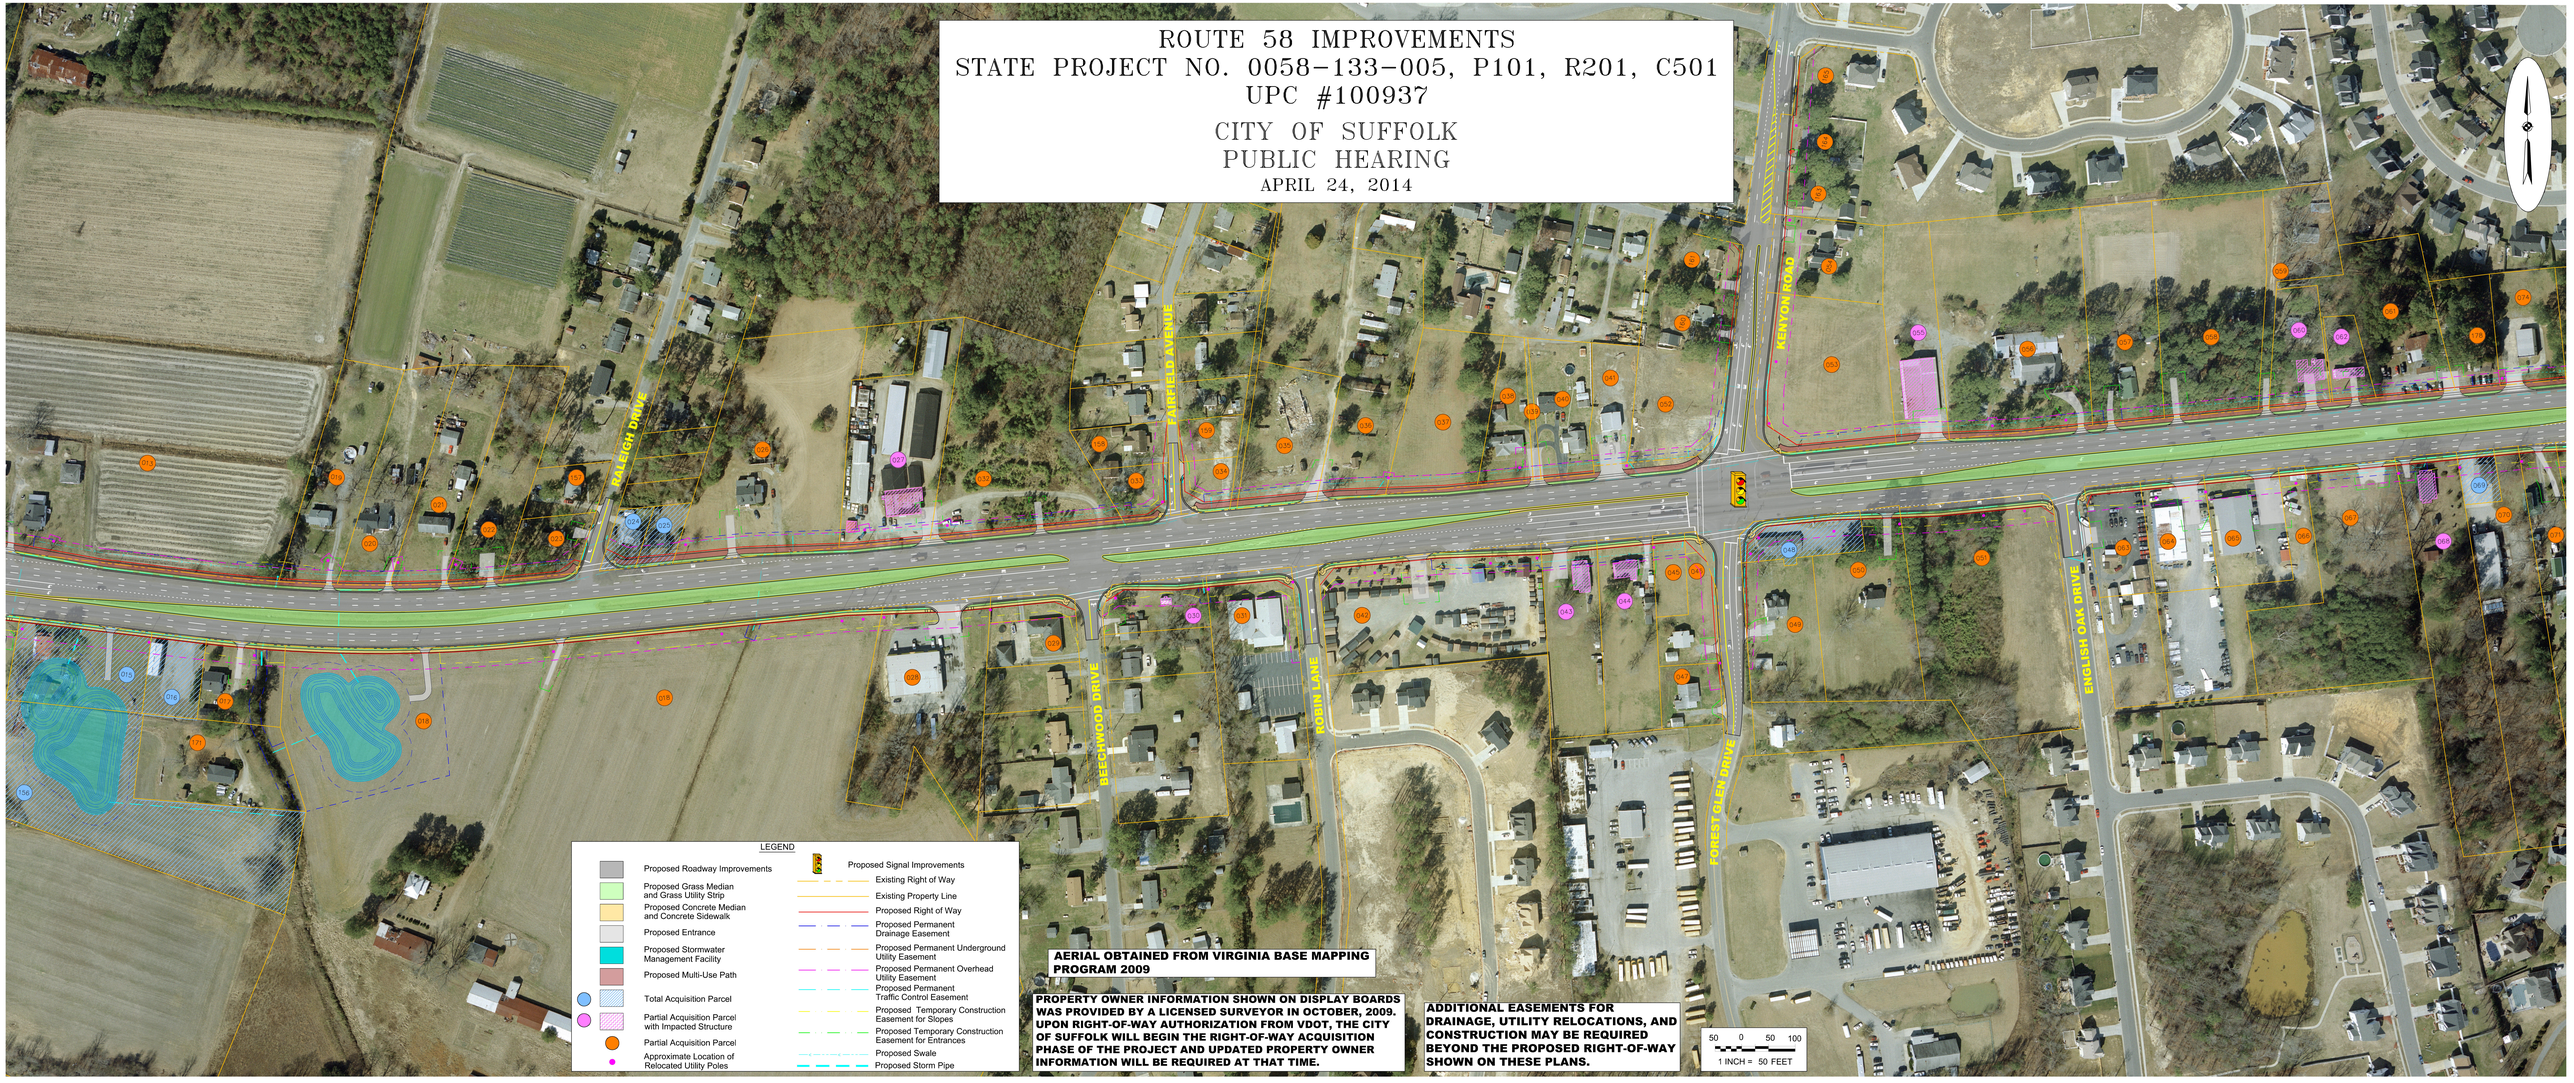
CITY OF SUFFOLK
PUBLIC HEARING
APRIL 24, 2014